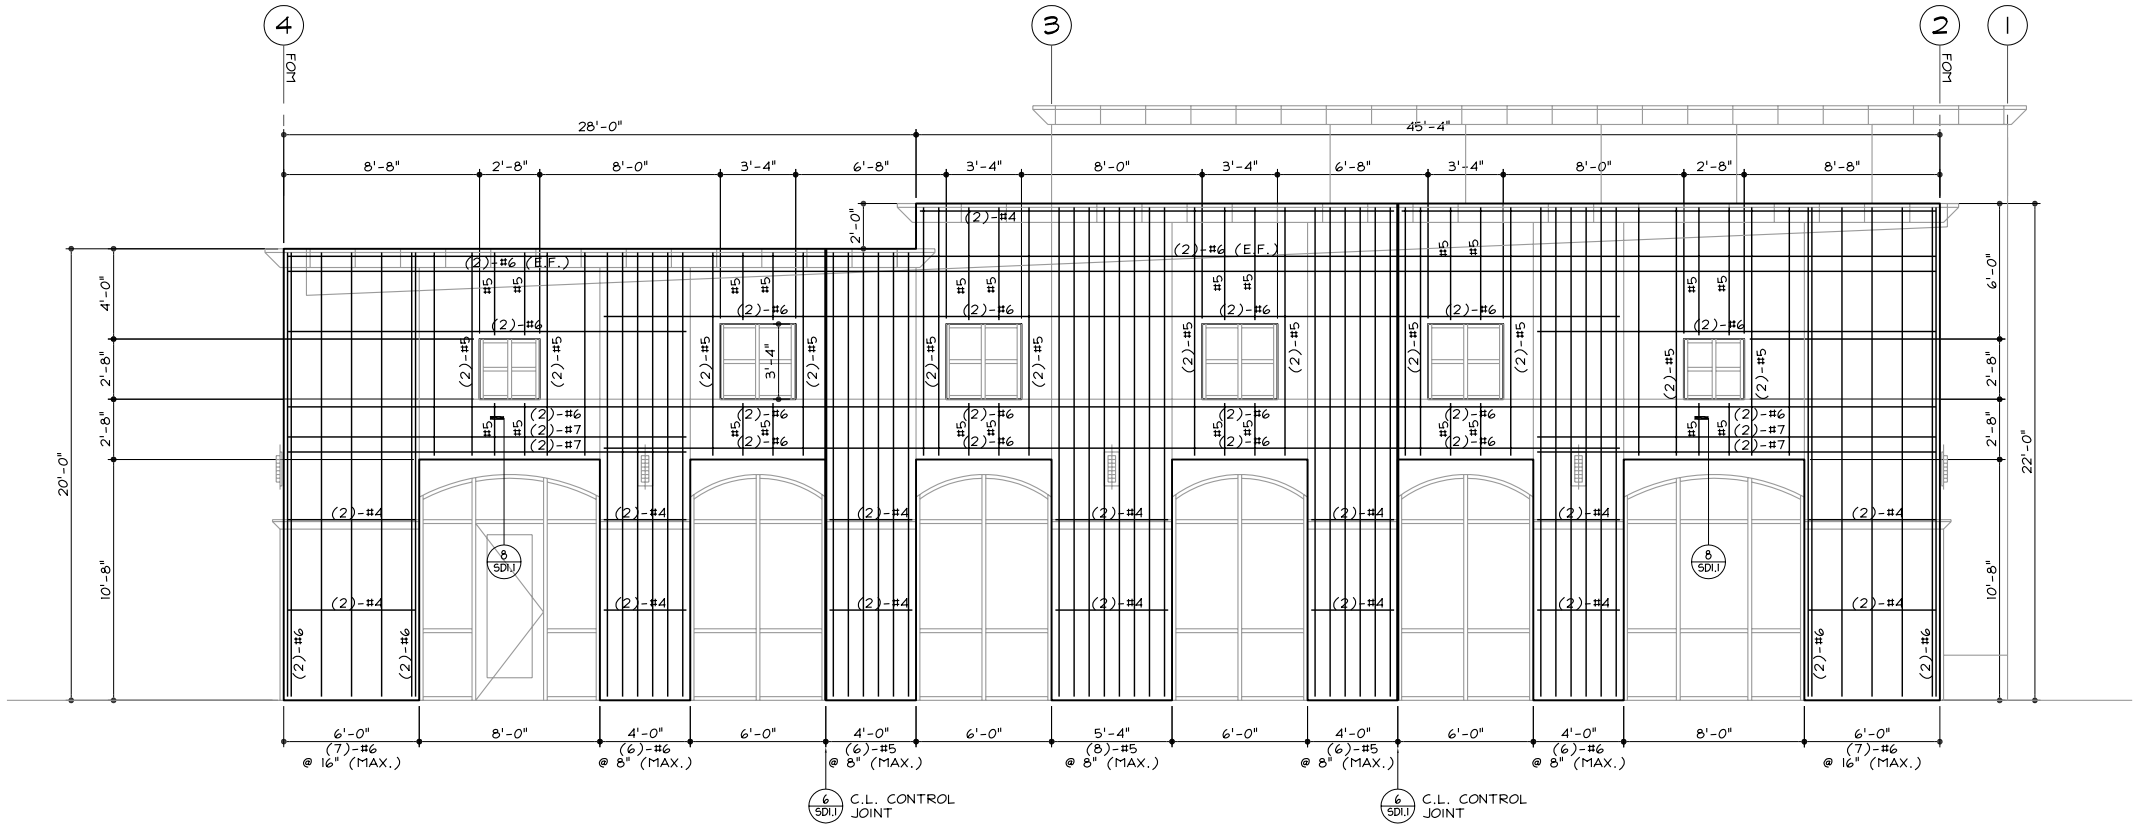

WALL ELEVATION - GRID LINE A

SCALE: 1/4"=1'-0"

1

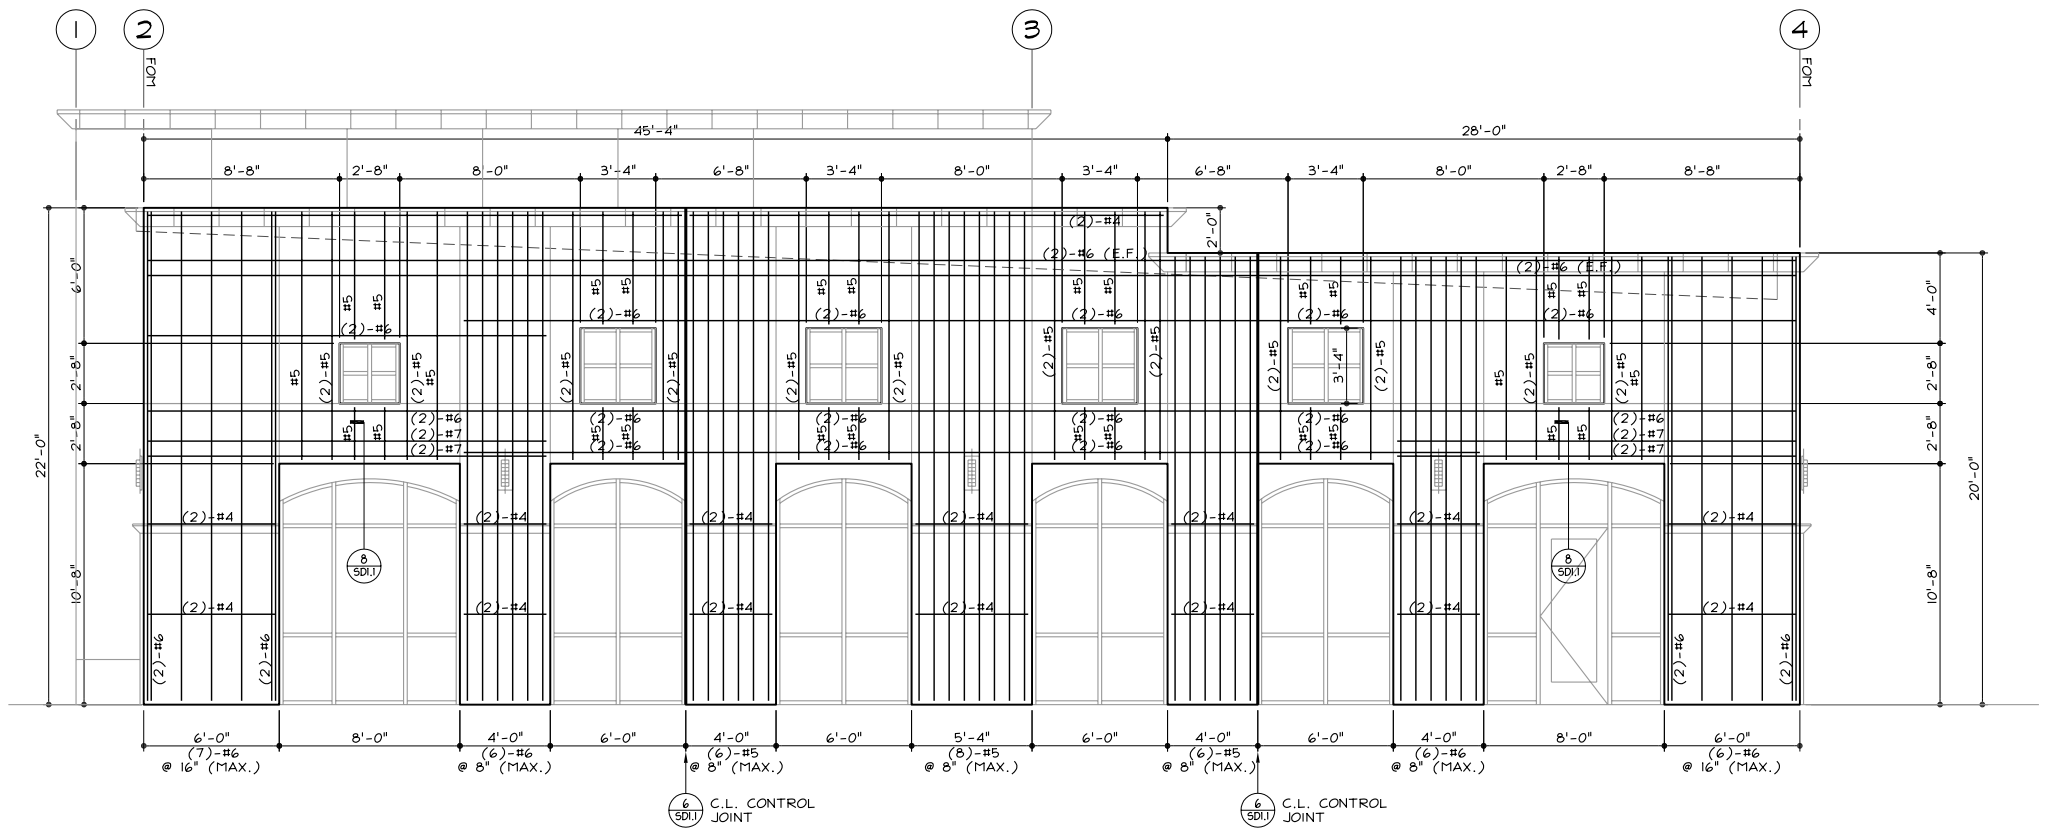

WALL ELEVATION - GRID LINE D

SCALE: 1/4"=1'-0"

2

MASONRY SPECIFICATIONS:
(SEE STRUCTURAL NOTES FOR MORE INFORMATION)
8" MEDIUM WT. CONCRETE BLOCK
SOLID GROUTED
SPECIAL INSPECTION REQUIRED
F'm=3,000 psi (PRISM TEST)
TYPE "M" MORTAR f'c=3,000 psi
GROUT f'c=4,000 psi

ALL SINGLE BARS SHOWN ON WALL ELEVATIONS ARE TO BE PLACED AT THE CENTER OF WALL.

ALL DOUBLE BARS SHOWN ON WALL ELEVATIONS ARE TO BE PLACED AT EACH FACE OF THE WALL.

MASONRY NOTES

Prepared for:

7407 OXFORD PLACE
RANCHO CUCAMONGA, CA 91730
888 . 788 . 3972
FACSIMILE
888 . 788 . 3972
email: OPART@WWDB.ORG
url: WWW.OP-ART.COM

REVISIONS

EMPIRE OFFICE
Building w/Mezzanine

INLAND EMPIRE BLVD.
ONTARIO, CALIFORNIA

by:
ALLEN DESIGNS
CONSULTING STRUCTURAL ENGINEERS
31878 Del Obispo Suite 118-#513
San Juan Capistrano, CA 92675-3224
V (949) 248-8588 / F (949) 208-2508

© 2004, ALLEN DESIGNS

REGISTERED PROFESSIONAL ENGINEER
T. WILLIAM ALLEN
No. 2607
Exp. 12/31/04
STRUCTURAL
STATE OF CALIFORNIA

DRAWING INFO.

WALL ELEVATIONS

JOB No. AD#20402A
DRAWN BA
DATE 11/24/04
CHECKED TWA
SCALE: AS NOTED

SHEET No.

S3.2

© 2004, ALLEN DESIGNS. THE USE AND PUBLICATION OF THESE PLANS AND DETAILS SHALL BE RESTRICTED TO THE ORIGINAL SITE FOR WHICH THEY WERE PREPARED. USE WITHOUT WRITTEN CONSENT OF ALLEN DESIGNS IS PROHIBITED.