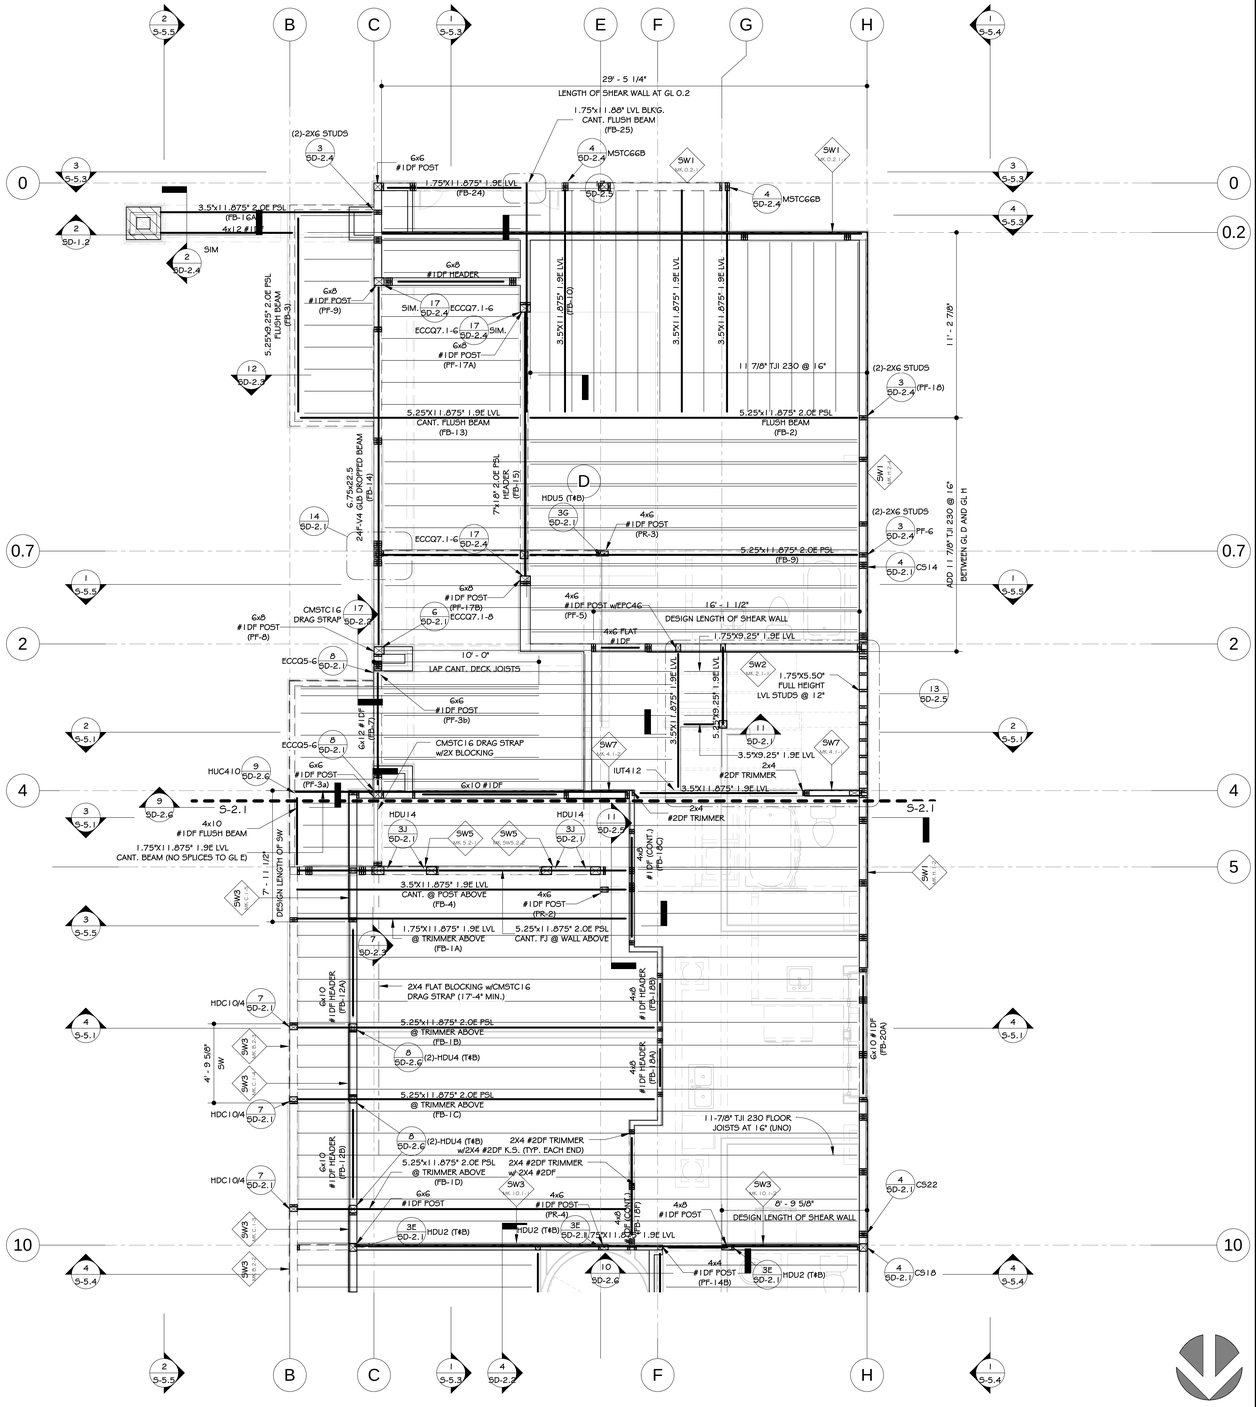

2ND FLOOR FRAMING PLAN-SOUTH

SCALE: 1/4" = 1'-0"

FLOOR DIAPHRAGM:

FLOOR SHEATHING SHALL BE 23/32" WSP T&G w/ 10d @ 6" (EN) - 6" (EN) - 12" (FN), BLOCKED @ PANEL EDGES, AT PERPENDICULAR WALLS ABOVE AND WHERE SHOWN ON FRAMING PLANS. PII 32/16

TOP PLATE SPLICE: USE (12)-16d @ EACH END OF SPLICE (OR SIMPSON STC22.24 OR CMSTC16) EXCEPT WHERE SPECIFICALLY DETAILED ON THESE PLANS (SEE STRUCTURAL NOTES)

Engineer/Consultant:

ALLEN DESIGNS
CONSULTING STRUCTURAL ENGINEERS
35303E Camino Capistrano, Suite 306
San Juan Capistrano, CA 92675
V:(949) 248-8588

2009, ALLEN DESIGNS (STRUCTURAL DESIGN)

Pearcy Live/Work Facility

4068 10th St.
Riverside, CA

REVISION SCHEDULE		
NO.	DESC.	DATE
	BD RESUBMITTAL	08/03/10

STAMP

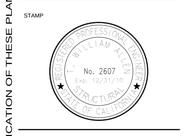

PARTIAL 2ND FLOOR FRAMING PLAN (SOUTH)

DRAWN BY	BA
CHECKED BY	TWA
PROJECT #	20921

Building Dept. Resubmittal

S-2.2

© 2009, ALLEN DESIGNS. THE USE AND PUBLICATION OF THESE PLANS AND DETAILS SHALL BE RESTRICTED TO THE ORIGINAL SITE FOR WHICH THEY WERE PREPARED. USE WITHOUT WRITTEN CONSENT OF ALLEN DESIGNS IS PROHIBITED.