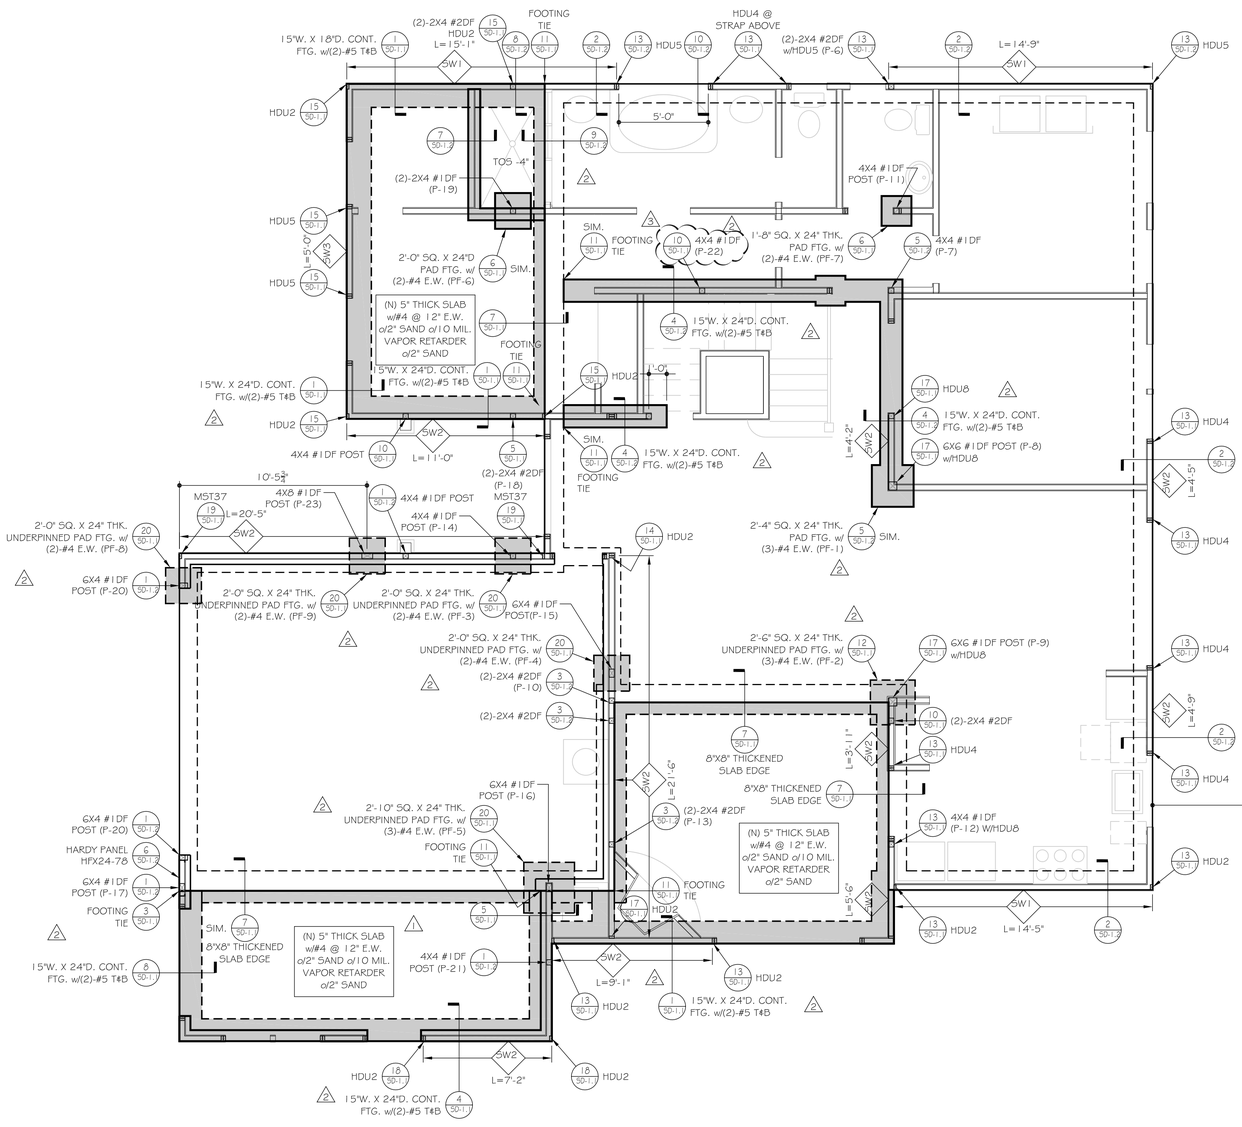

PROJECT NORTH

FOUNDATION PLAN
SCALE: 1/4"=1'-0"

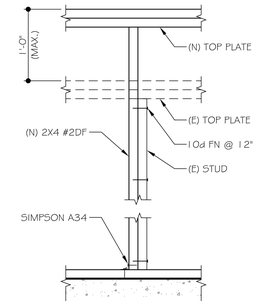

WALL FRAMING DETAIL
SCALE: 1"=1'-0"

1

Engineer/Consultant

ALLEN DESIGNS
CONSULTING STRUCTURAL ENGINEERS
32302 Camino Capistrano, Suite 208
San Juan Capistrano, CA 92675
V (949) 248-8588
F (949) 209-2509

© 2013, ALLEN DESIGNS (STRUCTURAL DESIGN)

SHACKELFORD RESIDENCE ADDITION & REMODEL

PROJECT ADDRESS

33081 BIG SUR ST.
DANA POINT, CA

STAMP

REGISTERED PROFESSIONAL ENGINEER TIMOTHY W. ALLEN NO. 25077 Exp. 12/31/14 STRUCTURAL STATE OF CALIFORNIA

NO.	REVISION
1	09/09/2013 PC COMMENTS
2	09/09/2013 IN HOUSE REVIEW
3	10/28/2013 COORD. REVIEW

ISSUE DATE
JULY 8, 2013

PROJECT NO.: 21312
DRAWN BY: BA
CHECKED BY: TWA

FOUNDATION PLAN

S-1

© 2013, ALLEN DESIGNS. THE USE AND PUBLICATION OF THESE PLANS AND DETAILS SHALL BE RESTRICTED TO THE ORIGINAL SITE FOR WHICH THEY WERE PREPARED. USE WITHOUT WRITTEN CONSENT OF ALLEN DESIGNS IS PROHIBITED.